# STREET LIGHT DETAIL

**Total Number of Street Lights - 175 (Sector 0 & 1)**

**Height of Street Light - 11m**

**Street Light foundation 0.8m x 0.6m x0.6m**

**360 Foundations for the street lights to be Class 30 RC**

**Generator Pad 4m x 2.5m x 0.2 m Class 25 RC**

**Total LM of electrical cable connecting**
**street lights Sector 0 - 150 LM**
**Sector 1 - 5,650LM**

# LEGEND

- Street Light location (pole & light)
- 250 KVA PERKINS GENERATOR & PAD
- 50M X 30M BLOCK
- Twisted Cable 3*120+50mm

# SITE LAYOUT

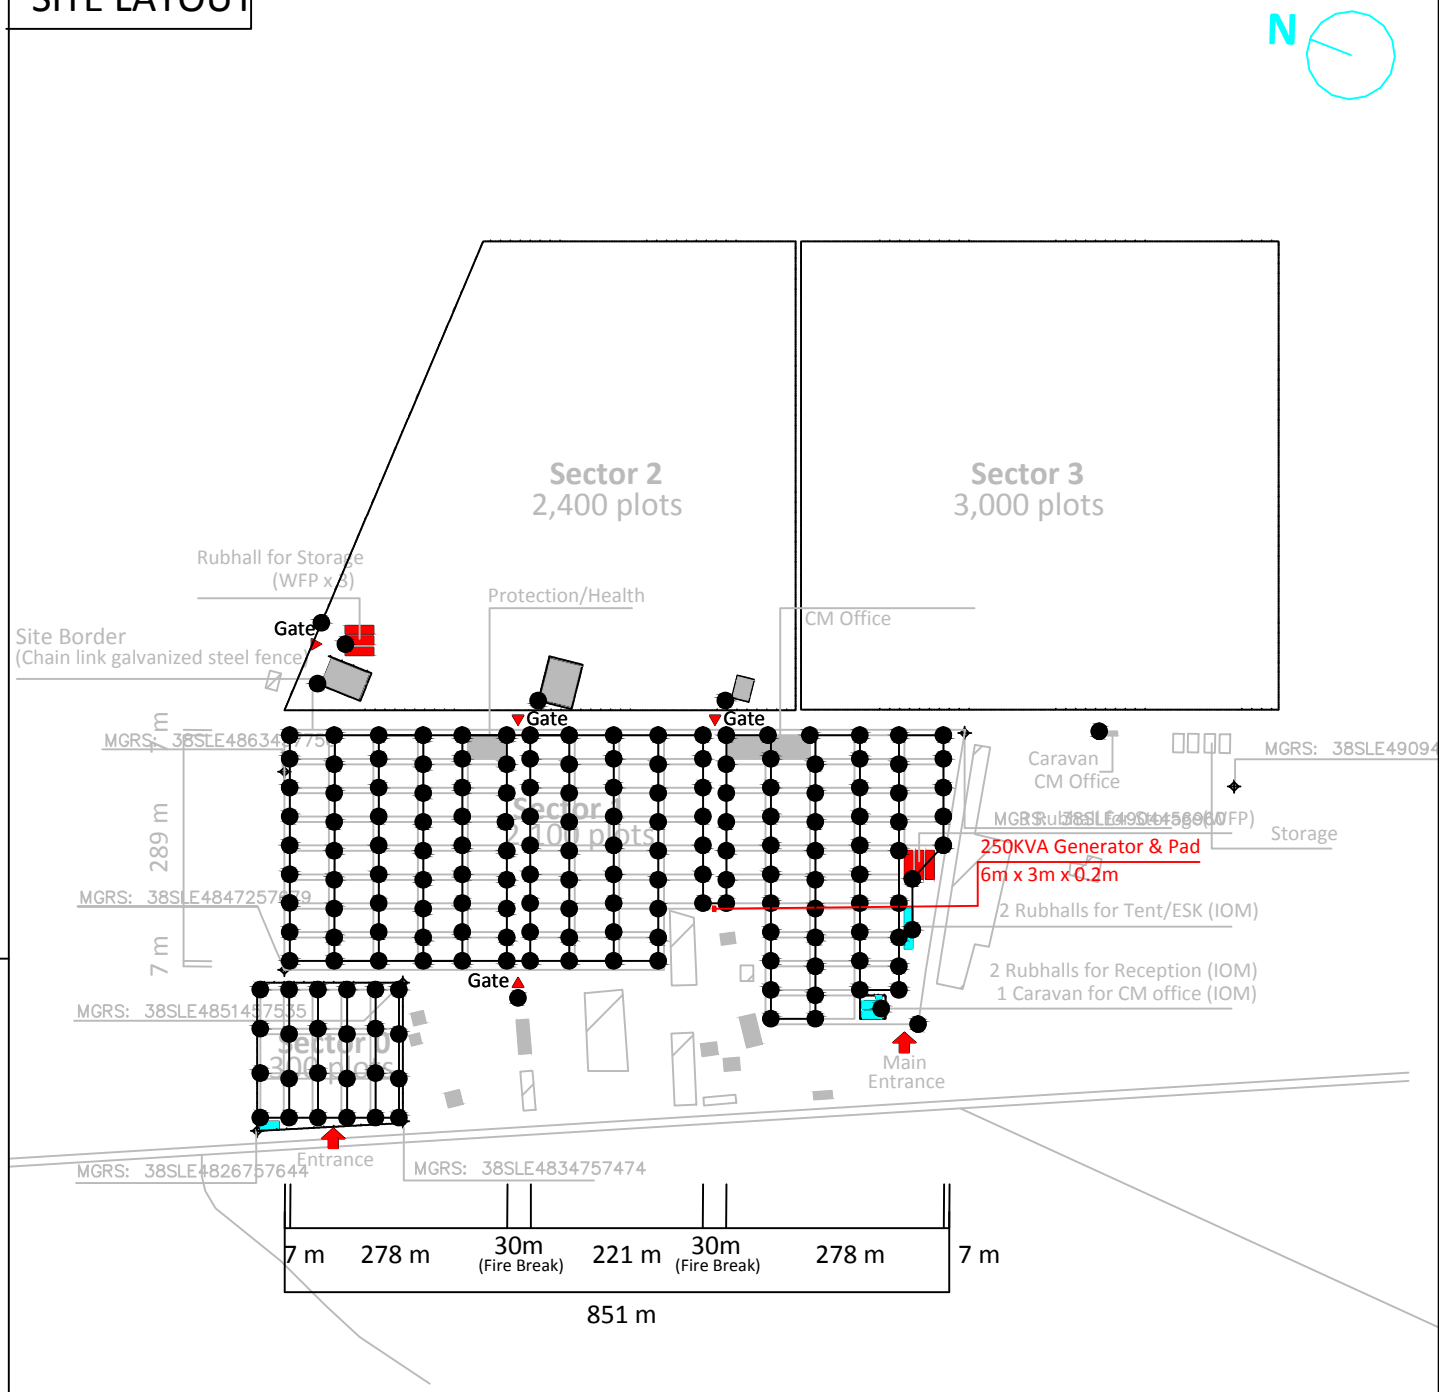


| | | | | | |
|---|---|---|---|---|---|
| IOM International Organization for Migration | Site Development Plan<br>Hajj Ali STREET LIGHTS (Sector 0 and 1) | Quadrant | 4 | District | Al Mosul | Scale: as indicated |
| | | Governorate | | Sub District | Al Qayyarah | DRAFT : 8 Nov. 2016 |