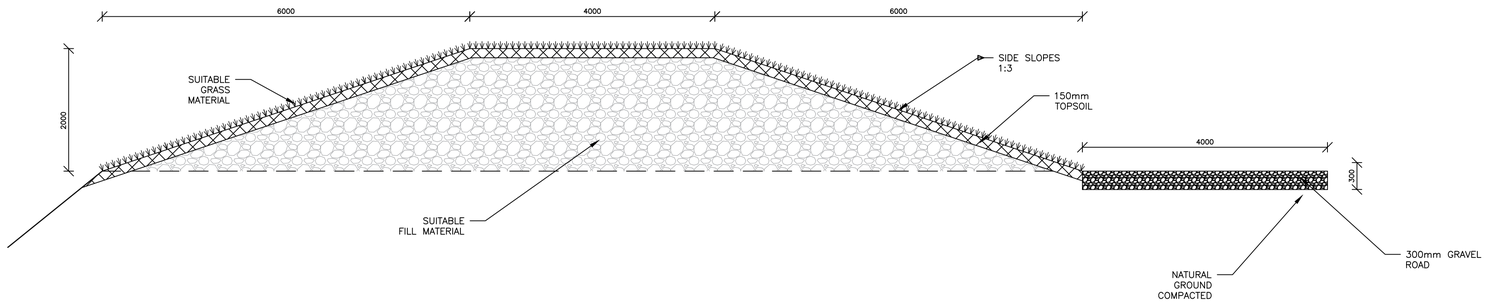

EMBANKMENT TYPICAL CROSS SECTION
SCALE 1:50

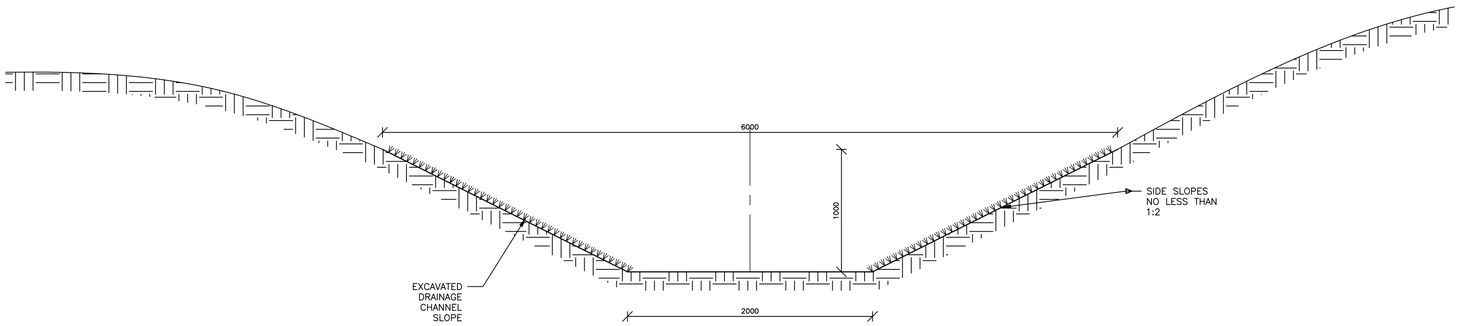

TYPICAL DRAINAGE CHANNEL
SCALE 1:25

Notes

1. All dimensions are in milli-metres (m) unless stated otherwise.
2. All levels are in metres above Sea Level (mASL).
3. Do not scale from this drawing.
4. All dimensions shown are for costing purposes. Detailed design is required for each proposed asset based on actual site conditions.

Reference drawings

Rev	Date	Drawn	Description	Ch'k'd	App'd
01	31/05/2023	SB	First Issue	OR	SJ

MOTT MACDONALD

22 Station Road
Cambridge, CB1 2JD
United Kingdom
T +44 (0)1223 463500
F +44 (0)1223 461007
W www.mottmac.com

Client
IOM International Organisation For Migration

Title
DYKE & DRAINAGE CHANNEL
Typical Cross Sections
Dyke
Drainage Channel

Outline Design Drawing - Not for Construction

Drawing Number
BORFMP-DWGS-04